01 living/dining
02 kitchen
03 service duct
04 bathroom
06 bedroom
09 balcony

fittings and furniture known to be designed by Grounds:

11 bar
12 modular kitchen cupboards
13 fold-down ironing board
18 modular lounge
19 intermediate table
20 coffee table
24 bed
25 wardrobe
26 drawer unit
27 bookshelves
29 desk
30 desk and drawing board

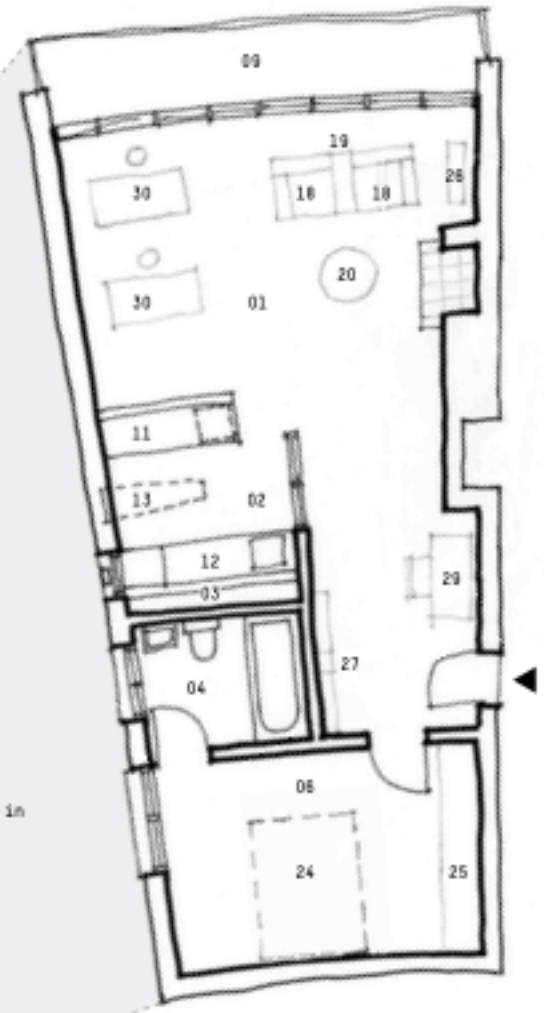

Floor plan
(Flat 4 with Flat 6 below)
enlarged from site
plan below
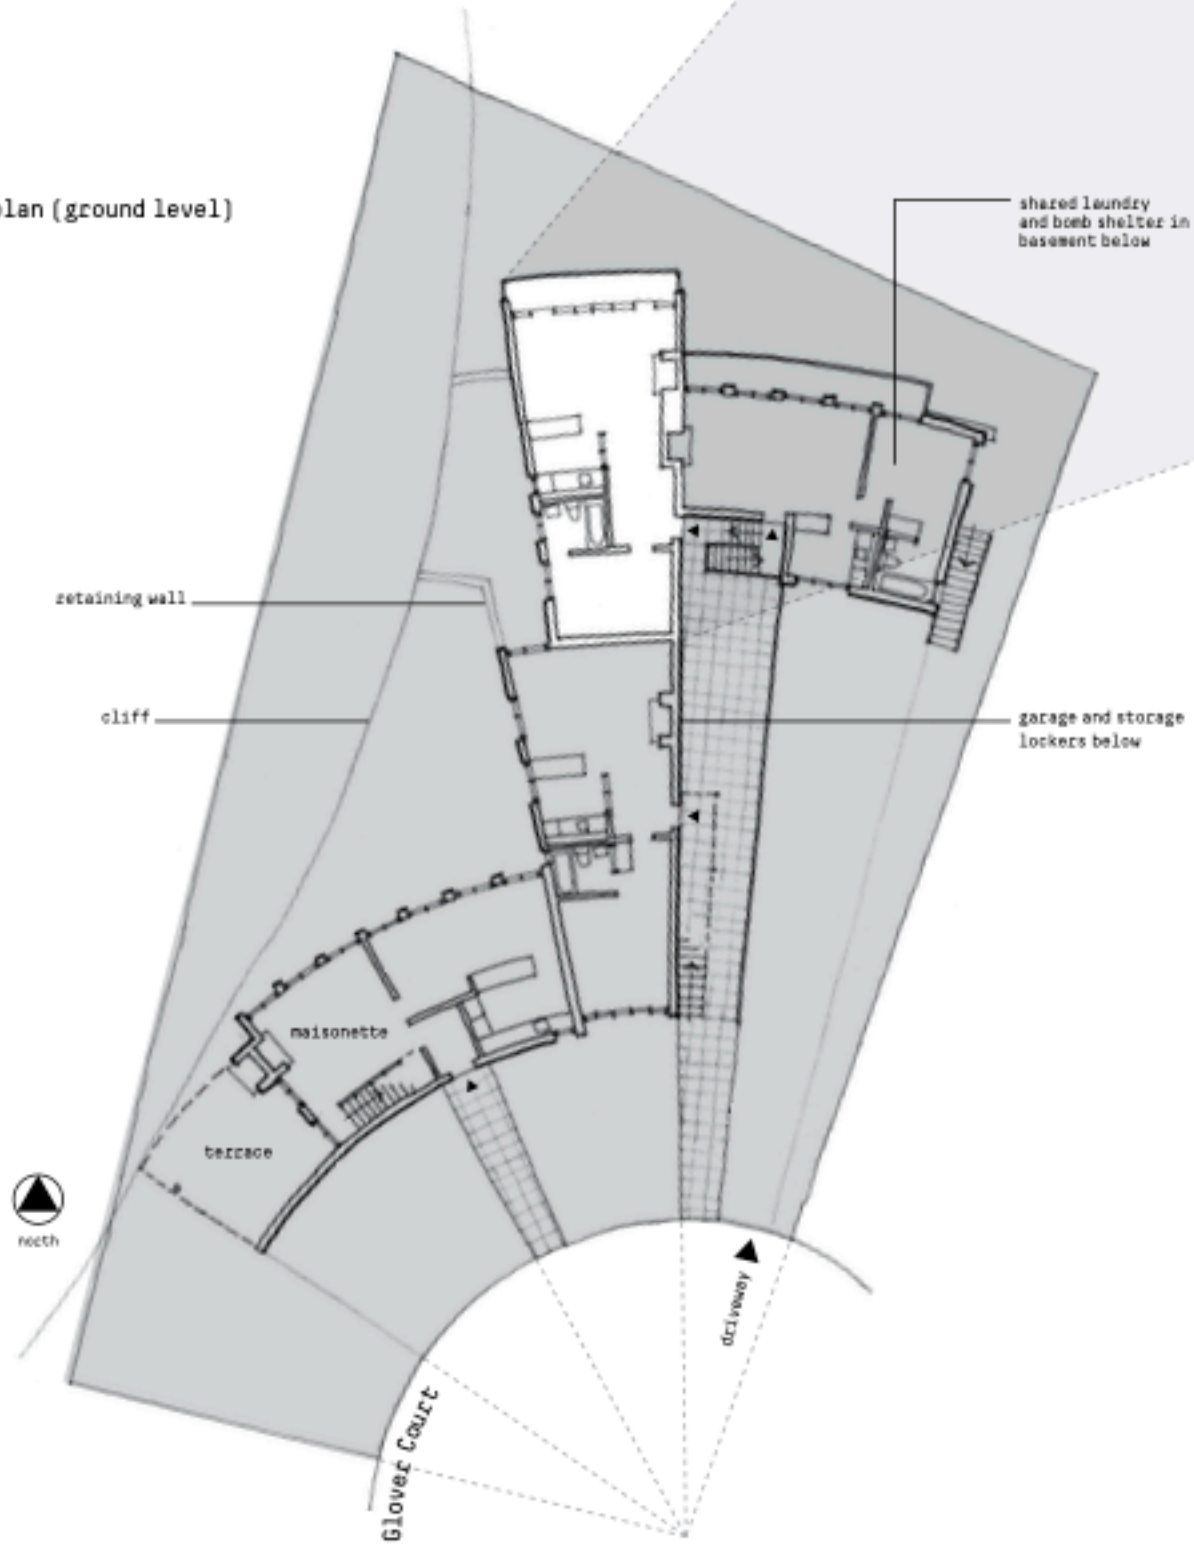
Site plan (ground level)